KNIGHT ES
BLDG #251-1

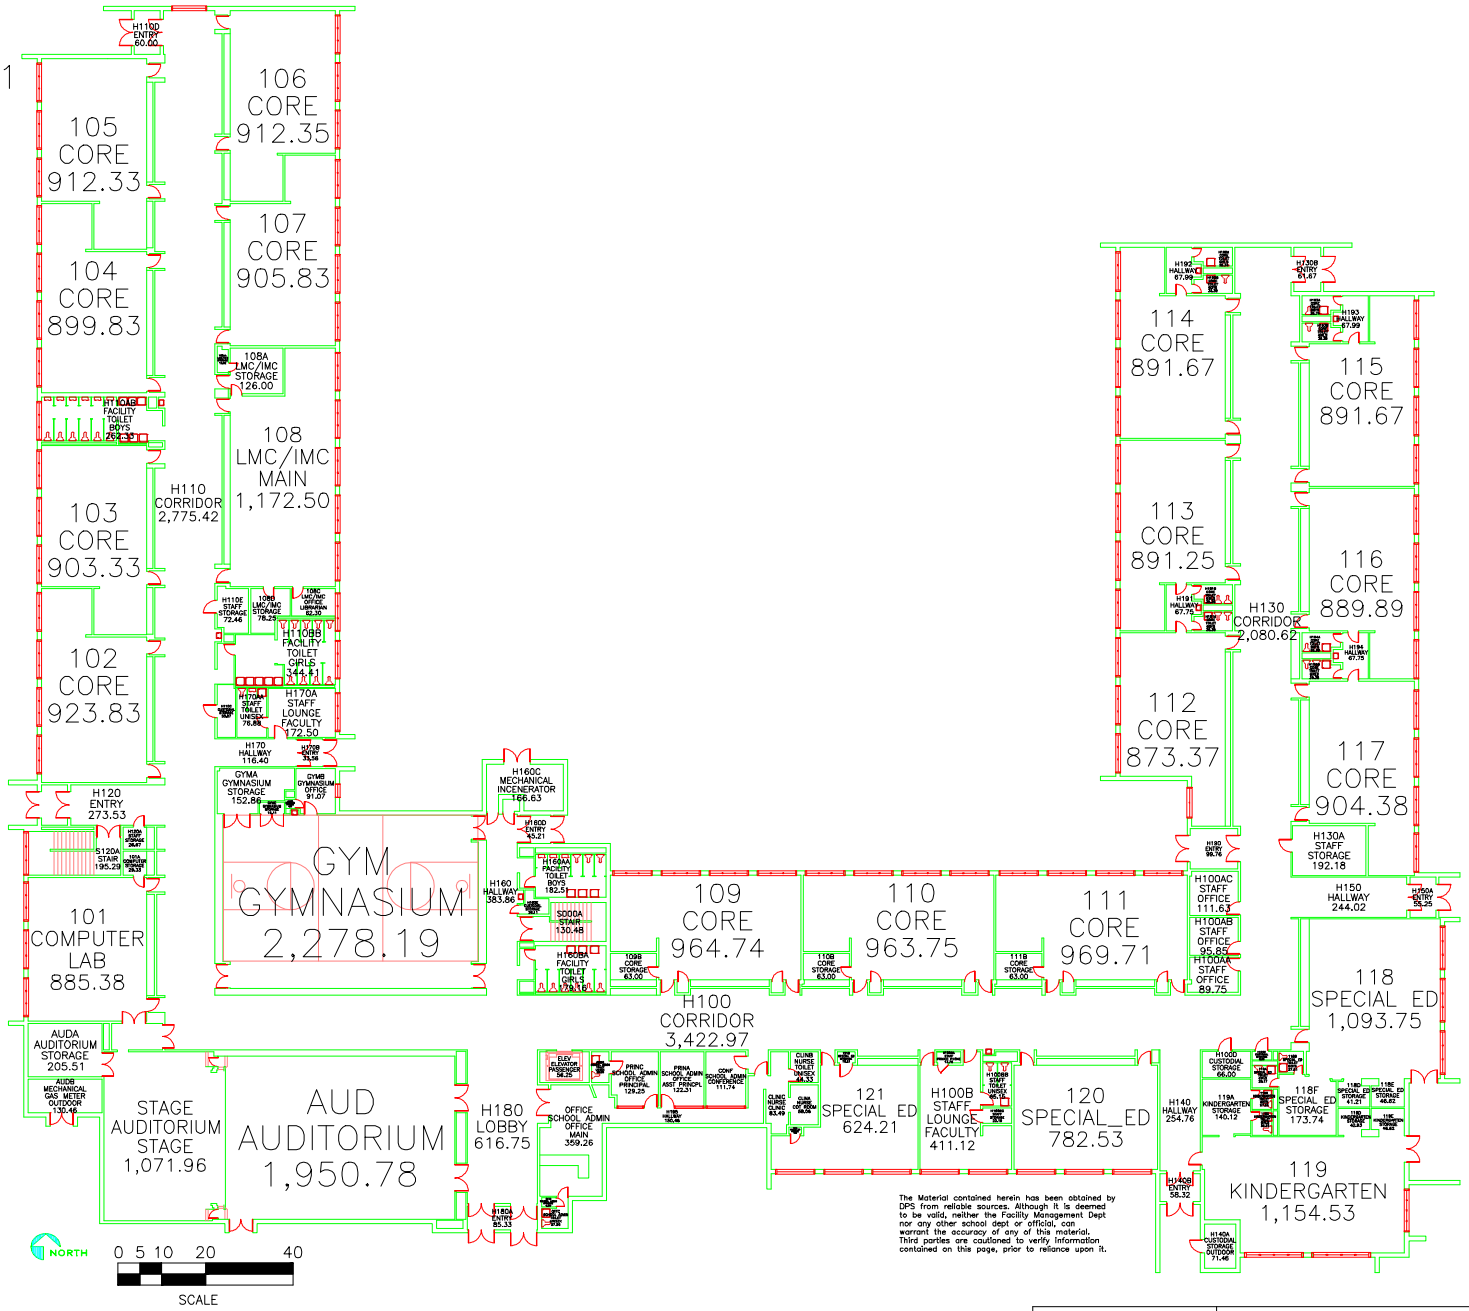

The Material contained herein has been obtained by DPS from reliable sources. Although it is deemed to be valid, neither the Facility Management Dept nor any other school dept or official, can warrant the accuracy of any of this material. Third parties are cautioned to verify information contained on this page, prior to reliance upon it.

DPS Denver Public Schools	FACILITY PLANNING DEPT. Asset Management Program		
DRAWN BY: DPS ARCHIVES	KNIGHT ELEMENTARY 3245 E. EXPOSITION AVE. FIRST FLOOR		
DATE: 04/2007	SCALE: By scale	DWG NO.: 251-1.dwg	REV: 0
CHECKED / DATE			SHEET: 2 of 4