DENVER PUBLIC SCHOOLS - MERRILL MIDDLE SCHOOL

NEW EARLY CHILDHOOD EDUCATION CENTER - FLOOR PLANS

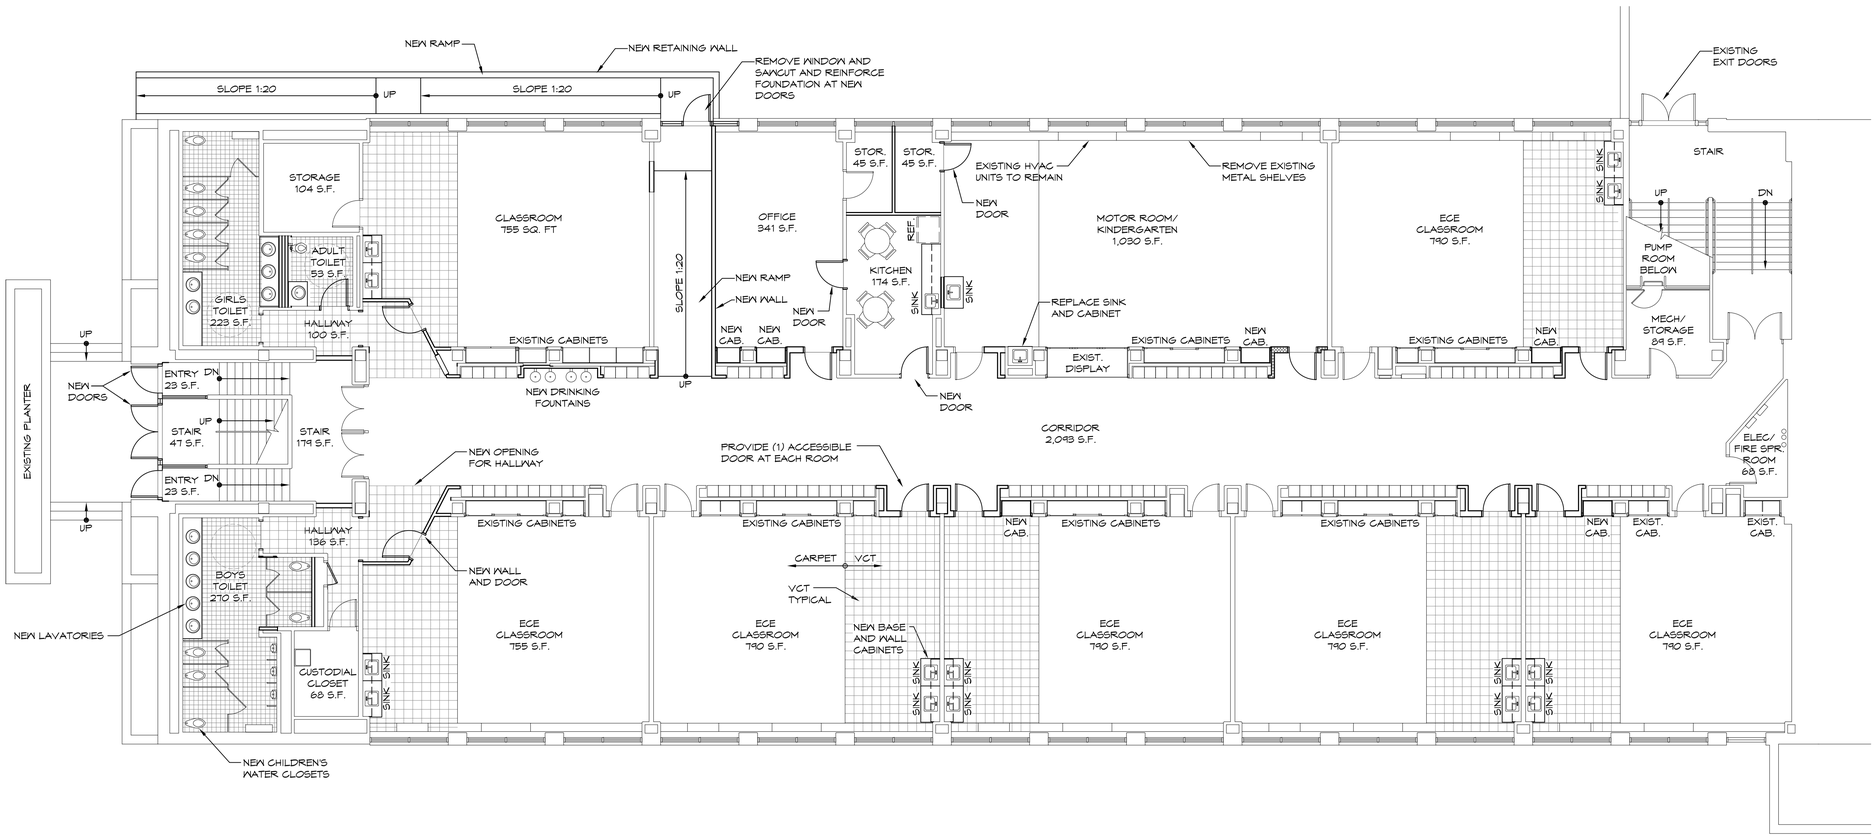

FLOOR PLAN - LOWER LEVEL

1/8" = 1'-0"

NORTH

YON TANNER ARCHITECTURE

2175 S. JASMINE ST.
SUITE 217
DENVER CO 80222

PH: (303) 691-8000
FX: (303) 756-2332